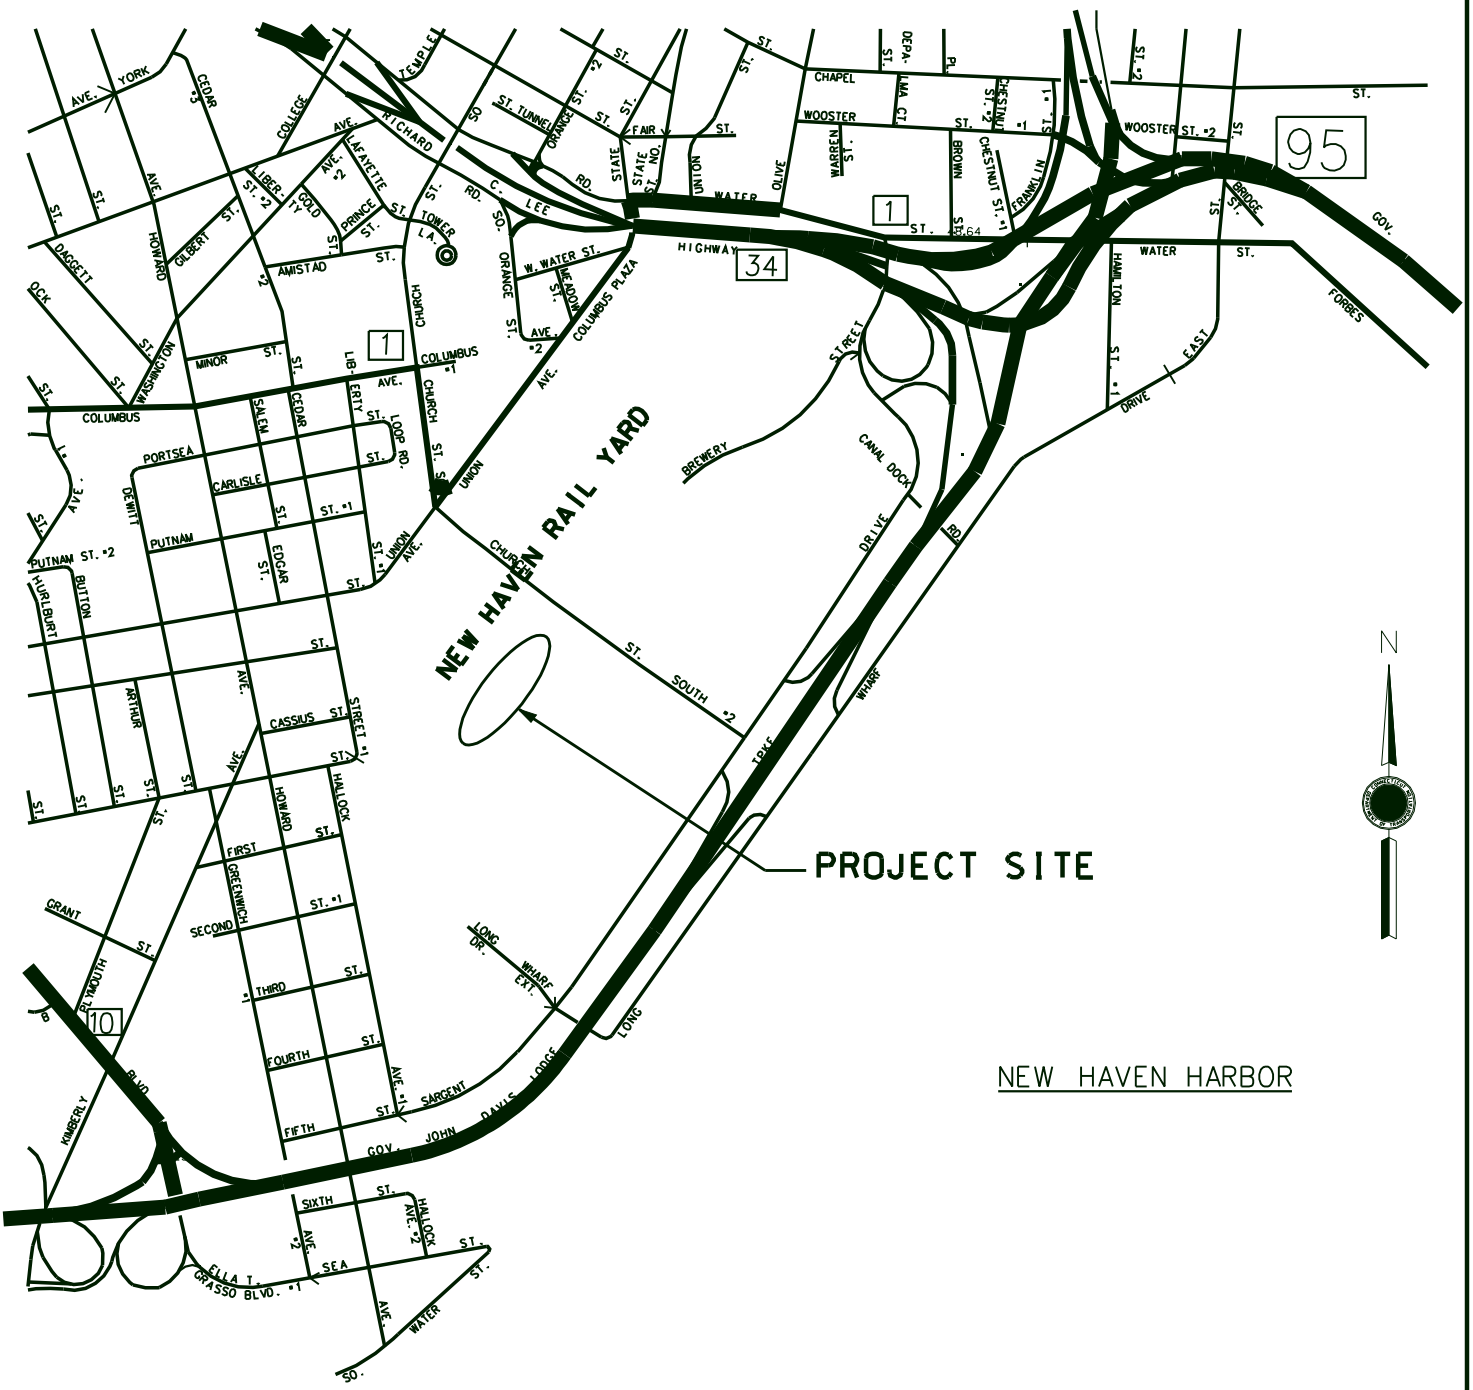

PROJECT NO. 301-tbd

INTERM RAIL CAR REPAIR SHOP

NEW HAVEN RAIL YARD

LOCATION PLAN