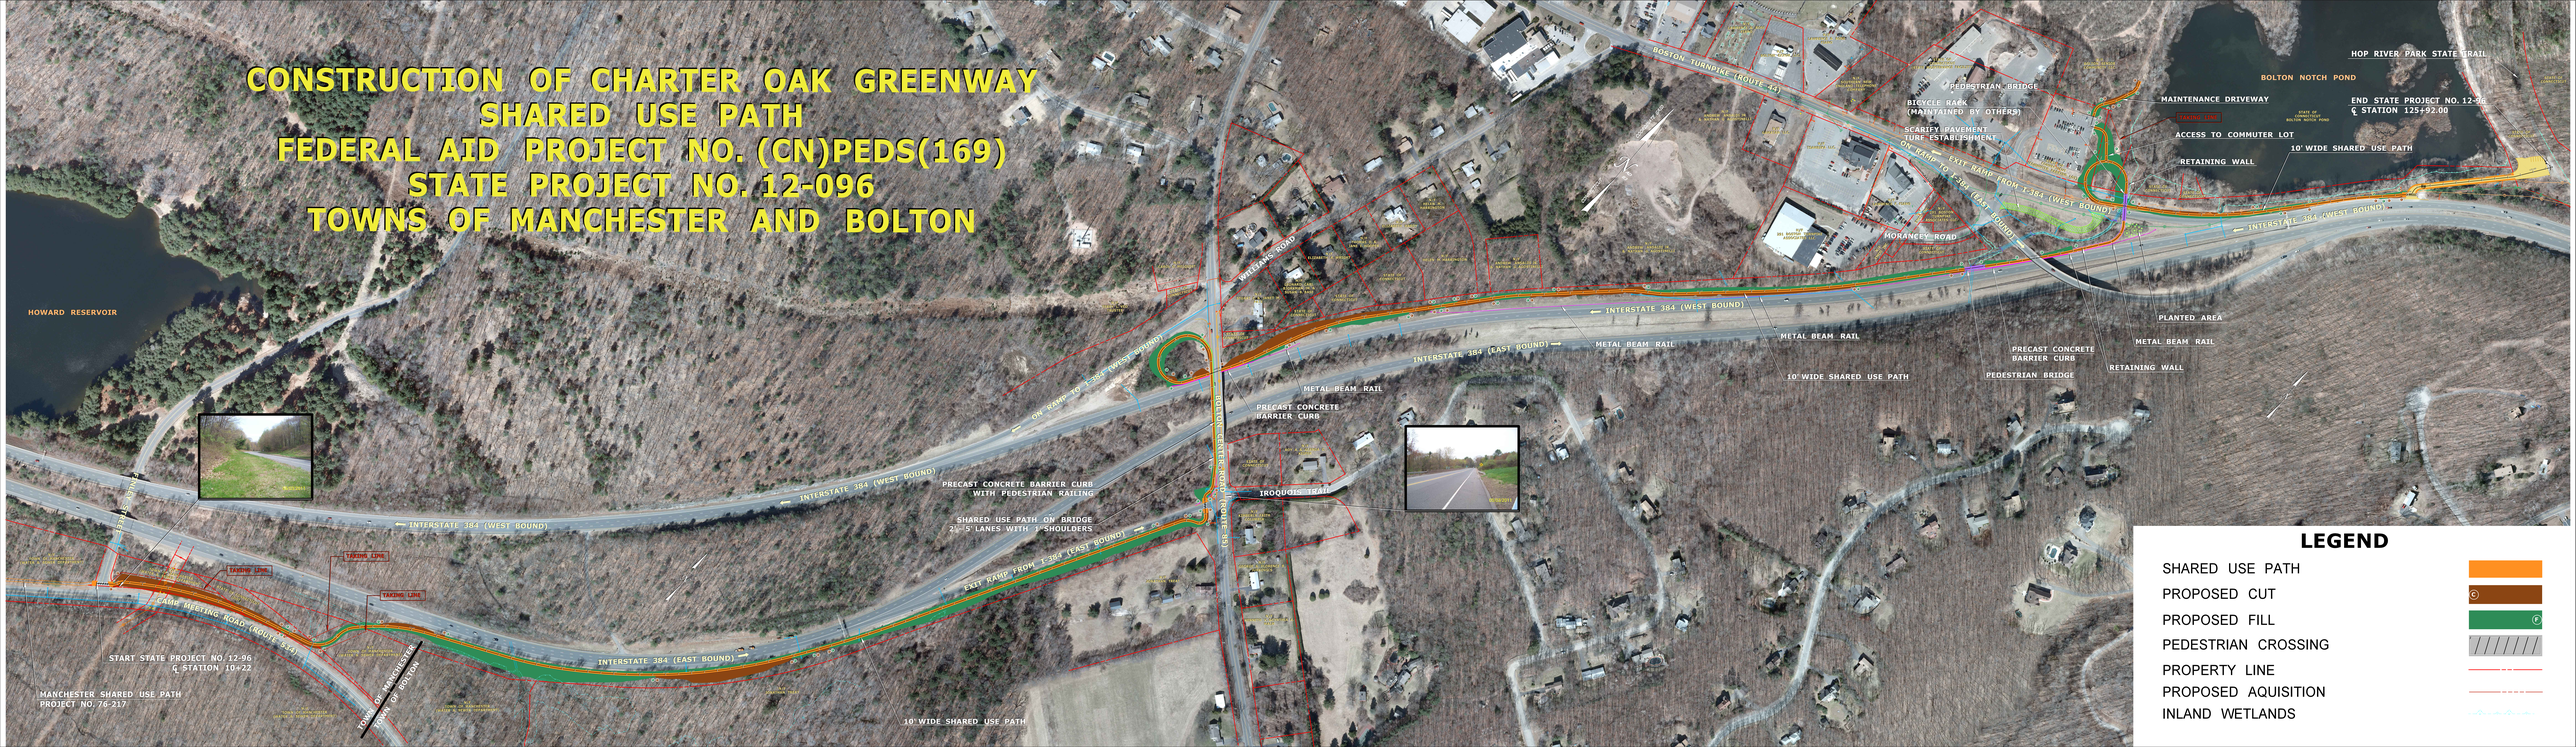CONSTRUCTION OF CHARTER OAK GREENWAY SHARED USE PATH
FEDERAL AID PROJECT NO. (CN)PEDS(169)
STATE PROJECT NO. 12-096
TOWNS OF MANCHESTER AND BOLTON