F.H.W.A. REGION NO.	STATE	TOWN	FED. AID PROJ. NO.	PROJ. NO.	YEAR	ROUTE NO.	SHEET NO.	TOTAL SHEETS
I	CONN.							

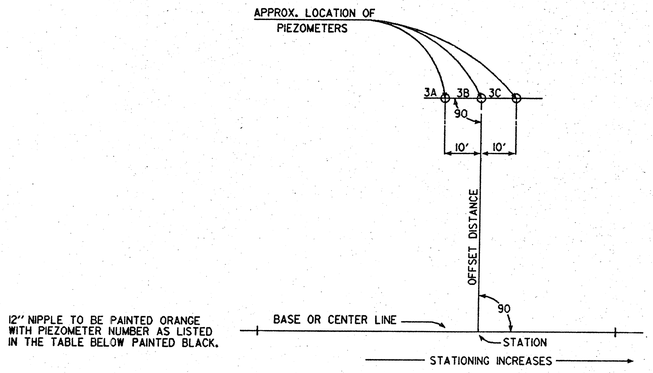

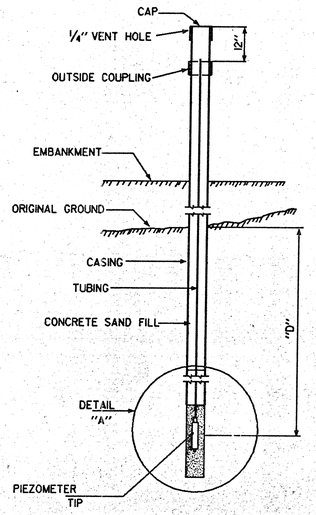

TYPICAL PIEZOMETER INSTALLATION

TYPICAL PLAN SHOWING GROUPING & METHOD OF LOCATING PIEZOMETERS

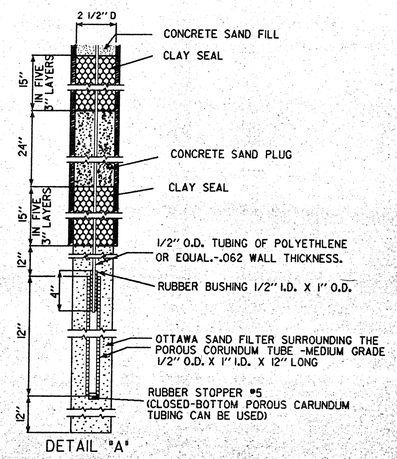

DETAIL "A"

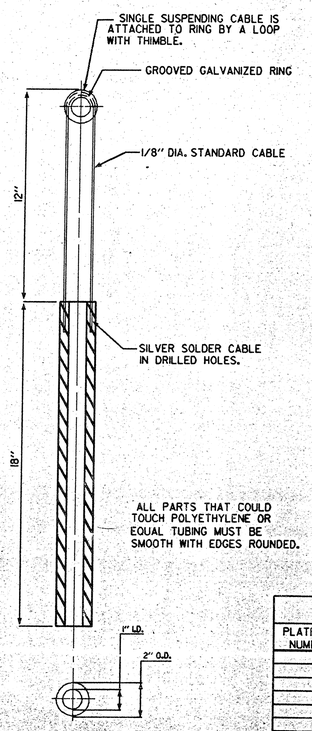

TAMPING HAMMER

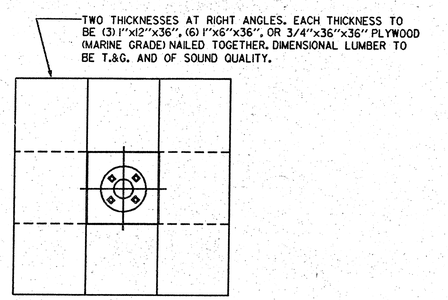

DETAILS OF SETTLEMENT PLATFORM

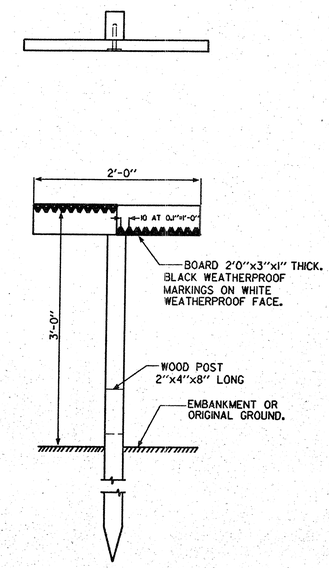

FILL CONTROL STAKE

LOCATION OF FILL CONTROL STAKES

LINE & STATION	APPROX. OFFSET	LINE & STATION	APPROX. OFFSET

LOCATIONS OF SETTLEMENT PLATFORMS

PLATFORM NUMBER	LINE & STATION	APPROX. OFFSET	PLATFORM NUMBER	LINE & STATION	APPROX. OFFSET	PLATFORM NUMBER	LINE & STATION	APPROX. OFFSET

LOCATION OF PIEZOMETERS

PIEZOMETER NUMBER	LINE & STATION	APPROX. OFFSET	ELEVATION OF POROUS TIP	D-APPROX. DEPTH IN FT.	PIEZOMETER NUMBER	LINE & STATION	APPROX. OFFSET	ELEVATION OF POROUS TIP	D-APPROX. DEPTH IN FT.	PIEZOMETER NUMBER	LINE & STATION	APPROX. OFFSET	ELEVATION OF POROUS TIP	D-APPROX. DEPTH IN FT.

SYMBOLS
USED ON PLAN SHEETS

III PIEZOMETERS

THE ROMAN NUMERALS INDICATE THE NUMBER OF PIEZOMETERS IN THIS GROUP THE ARABIC NUMERALS AND LETTERS ARE USED IN REFERRING TO TABLE "LOCATION OF PIEZOMETERS" AT FAR LEFT.

SETTLEMENT PLATFORM

FILL CONTROL STAKES

MANUAL REVISIONS TO THIS DOCUMENT ARE PROHIBITED. ALL REVISIONS MUST BE PERFORMED ON
Cadd Files: GSA2it200,200202A.DGN

CONNECTICUT DOT OFFICE OF ENGINEERING BUREAU OF HIGHWAY DESIGN

STANDARD SHEET
CONN. DEPT. OF TRANSPORTATION

PIEZOMETERS, SETTLEMENT PLATFORM FILL CONTROL STAKES

REVISIONS			Designed by:	Date:
NO.	DATE	DESCRIPTION	Drafted by: R. N. BAROUTJIAN	Date: 12/20/88
			Reviewed by: T. McMAHON	Date: 12/20/88
			Approved Rec: [signature]	Date: 5-1-89
			Approved: [signature]	Date: 9-25-89
			F.H.W.A. Approval: [signature]	Date: 9/10/90

Scale: NOT TO SCALE

STANDARD NUMBER 202-A