F.H.W.A. REGION NO.	STATE	TOWN	FED. AID PROJ. NO.	PROJ. NO.	YEAR	ROUTE NO.	SHEET NO.	TOTAL SHEETS
I	CONN.							

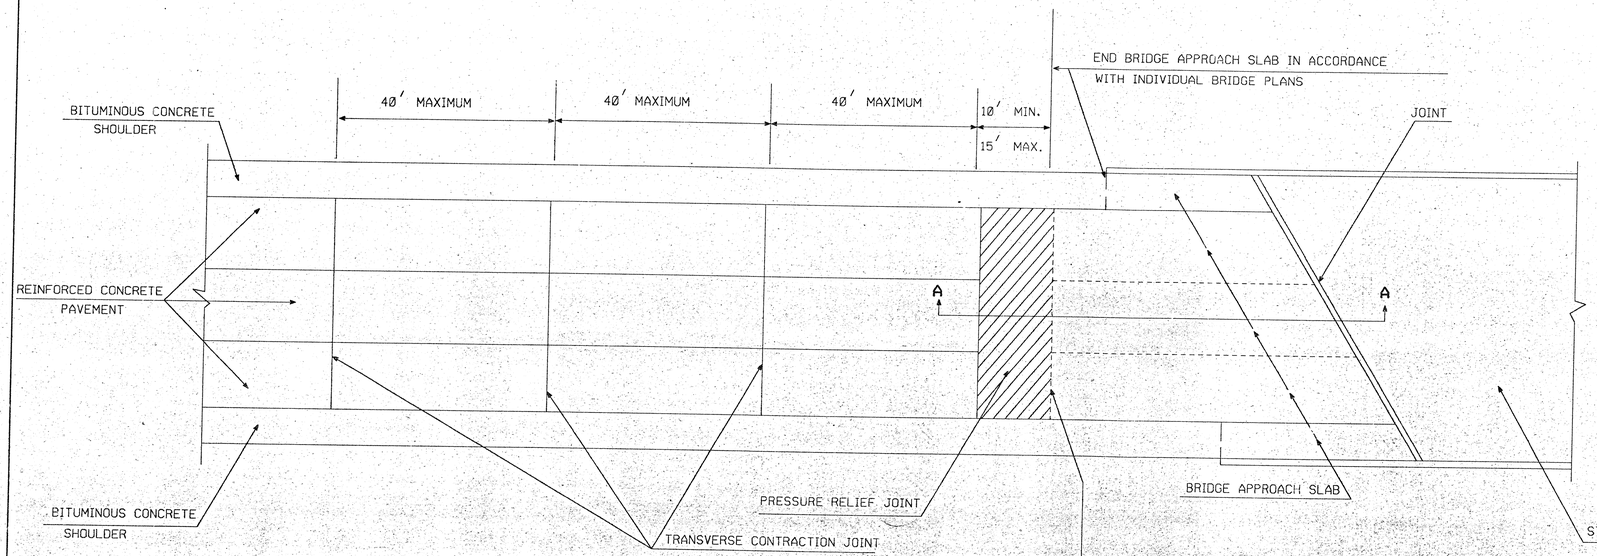

PLAN AND GENERAL JOINT ARRANGEMENT

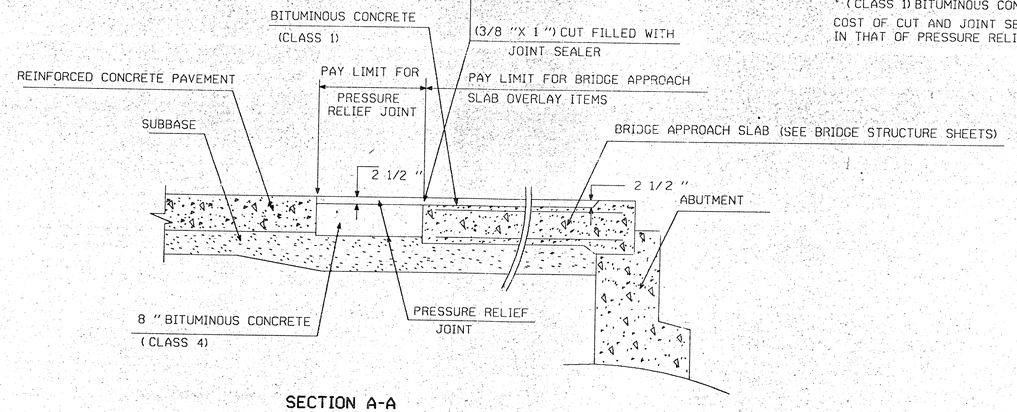

SECTION A-A

NOTE:

APPROACH SLABS TO BE TREATED OVERALL WITH MATERIAL FOR TACK COAT AND OVERLAID WITH "(CLASS 1) BITUMINOUS CONCRETE."

COST OF CUT AND JOINT SEALER TO BE INCLUDED IN THAT OF PRESSURE RELIEF JOINT.

MANUAL REVISIONS TO THIS DOCUMENT ARE PROHIBITED. ALL REVISIONS MUST BE PERFORMED ON Cadd Files: 05A2it200,200415A.DGN

CONNECTICUT DOT — OFFICE OF ENGINEERING — COMPUTER AIDED DESIGN

STANDARD SHEET
CONN. DEPT. OF TRANSPORTATION

PRESSURE RELIEF JOINT FOR REINFORCED CONCRETE PAVEMENT

REVISIONS		
NO.	DATE	DESCRIPTION

Designed by: V. LIAUKUS Date: 10-69
Drafted by: R. N. BAROUTJIAN Date: 6-4-88
Reviewed by: T. McMAHON Date: 1-3-89
Approval Rec: John James Date: 1-23-89
Approved: Daniel L. Ling Date: 7-25-89
F.H.W.A. Approval: Date: 9/10/90

Scale: NOT TO SCALE

STANDARD NUMBER 415-A